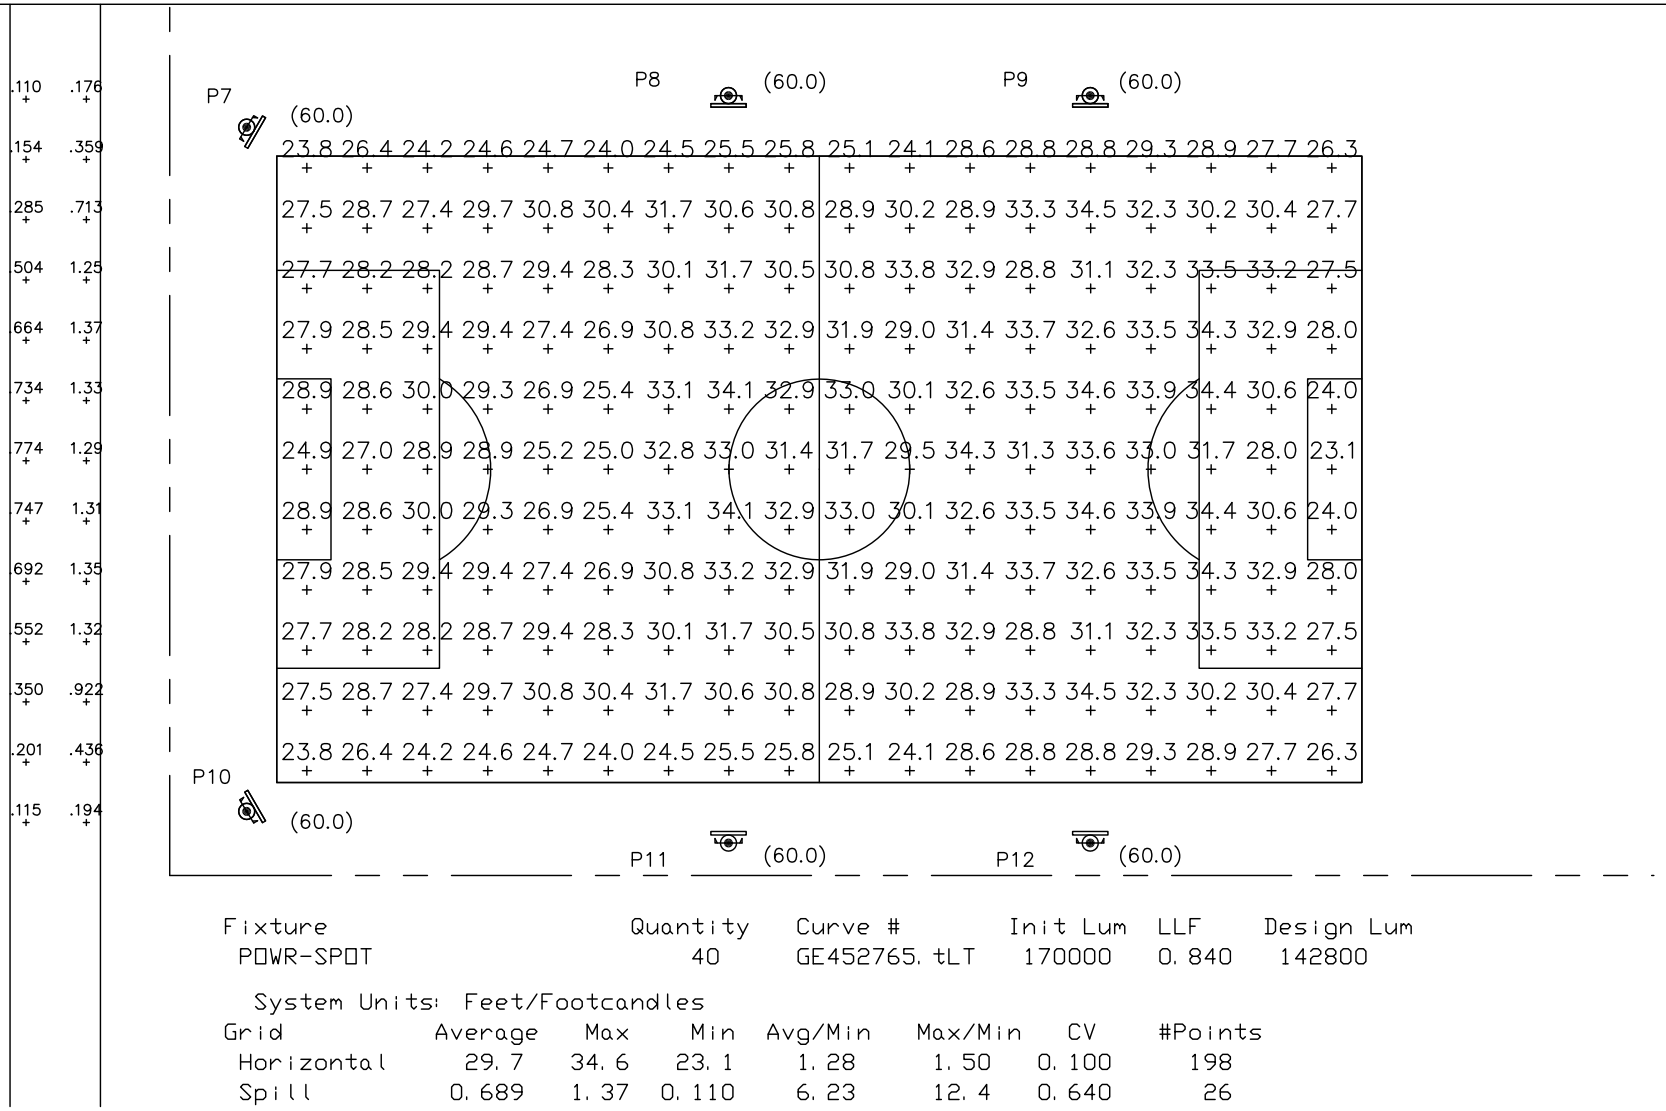

Fixture	Quantity	Curve #	Init Lum	LLF	Design Lum
POWR-SPOT	40	GE452765.tLT	170000	0.840	142800

System Units: Feet/Footcandles

Grid	Average	Max	Min	Avg/Min	Max/Min	CV	#Points
Horizontal	29.7	34.6	23.1	1.28	1.50	0.100	198
Spill	0.689	1.37	0.110	6.23	12.4	0.640	26

EBL ENGINEERS, LLC
Mechanical * Electrical * Fire Protection
The Professional Engineering Center
8005 Harford Road, Baltimore, Maryland 21234-5701
(410) 668-8000 Fax (410) 668-8001
e-mail ebl@eblengineers.com

BAY HEAD PARK
FIELD MP-2

DRAWN:	JEM	DATE:	02/01/08	E-3
CHECKED:	RJH	SCALE:	NONE	